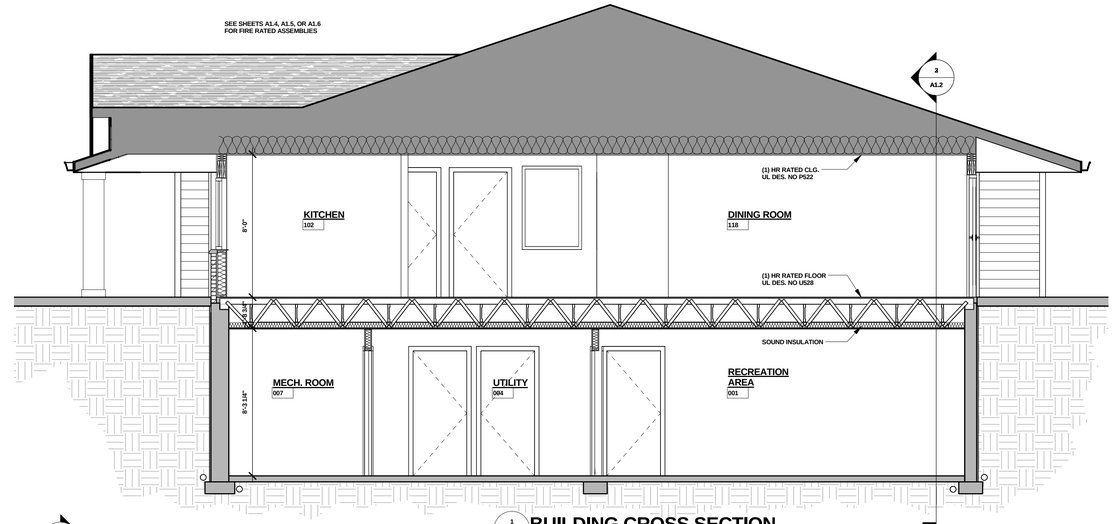

1 A1.2 **BUILDING CROSS SECTION**
1/4" = 1'-0"

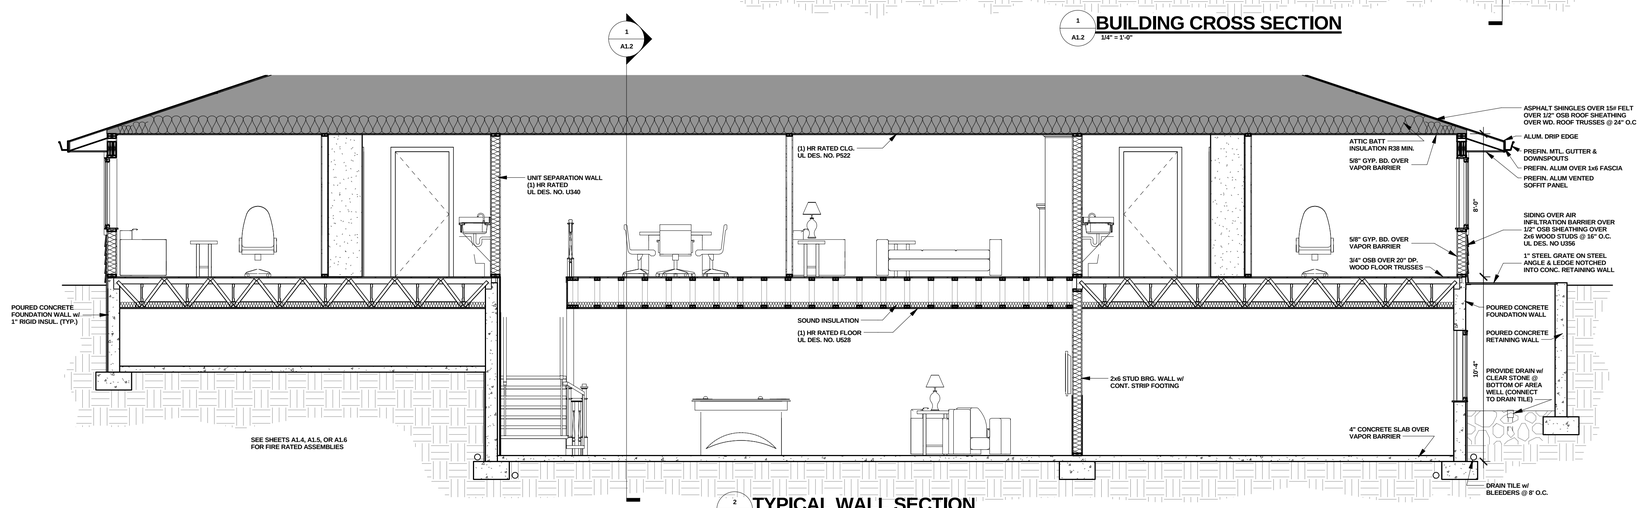

2 A1.2 **TYPICAL WALL SECTION**
1/4" = 1'-0"

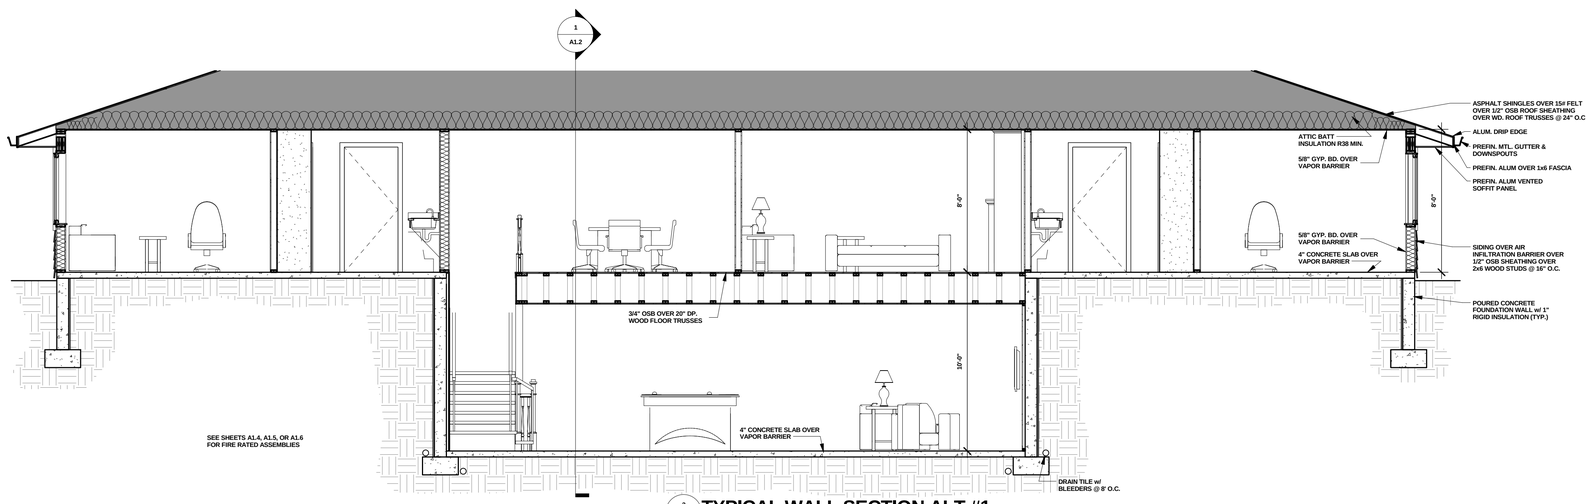

3 A1.2 **TYPICAL WALL SECTION ALT #1**
1/4" = 1'-0"

Keller
PLANNERS | ARCHITECTS | BUILDERS

FOX CITIES
N216 State Road 55
P.O. Box 620
Kaukauna, WI 54130
PHONE (920) 766-5795
1-800-236-2534
FAX (920) 766-5004

MADISON
711 Lois Dr.
Sun Prairie, WI 53590
PHONE (608) 318-2336
FAX (608) 318-2337

MILWAUKEE
W177N9856 Rivercrest Dr.
Suite 104
Germantown, WI 53022
PHONE (262) 250-9710
FAX (262) 250-9740

WAUSAU
5605 Lilac Ave.
Wausau, WI 54401
PHONE (715) 849-3141
FAX (715) 849-3181

www.kellerbuilds.com

PROPOSED FOR:
MATT TALBOT RECOVERY SERVICES, INC.
FRANKLIN,

"COPYRIGHT NOTICE"
This design, drawing and detail is the copyrighted property of KELLER, INC. No part hereof shall be copied, duplicated, distributed, disclosed or made available to anyone without the expressed written consent of KELLER, INC.

REVISIONS
1 11.25.2014 TDP
. .
. .
. .
. .

PROJECT MANAGER: N. LAURENT
DESIGNER: R. LINDSTROM
DRAWN BY: TDP
EXPEDITOR: -------
SUPERVISOR: -------
PRELIMINARY NO: P14299
CONTRACT NO: -------
DATE: 11.20.2014
SHEET: A1.2

PRELIMINARY - NOT FOR CONSTRUCTION